GRAPHIC SCALE

0 500 1000

( IN FEET )
1 inch = 500 ft.

## SITE PLAN

SCALE = 1:500

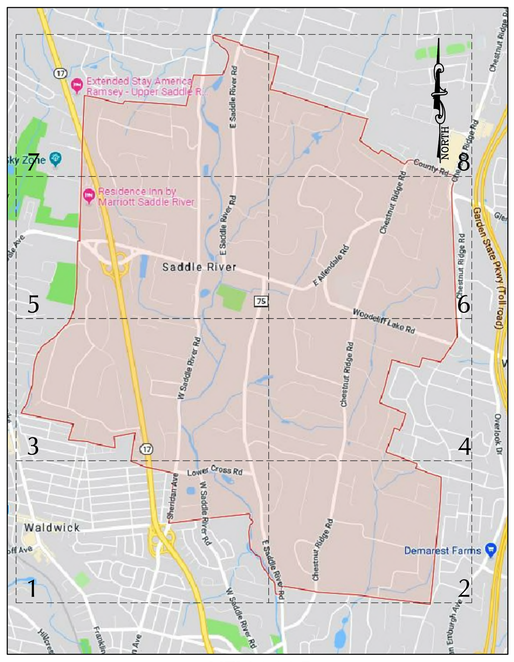


KEY MAP

## LEGEND:

(23) LOCATION OF OUTFALL AND DESIGNATED NUMBER.

| NO. | DATE | DESCRIPTION | BY |
|---|---|---|---|
| 9. | JAN. 09, 2023 | REVIEWED/REVISED | HA |
| 8. | JAN. 06, 2022 | REVIEWED/REVISED | HA |
| 7. | JAN. 04, 2021 | REVIEWED/REVISED | HA |
| 6. | JAN. 05, 2020 | REVIEWED/REVISED | HA |
| 5. | JAN. 23, 2019 | REVIEWED/REVISED | HA |
| 4. | JAN. 12, 2018 | REVIEWED/REVISED | HA |
| 3. | JAN. 08, 2015 | REVIEWED/REVISED | HA |
| 2. | JAN. 04, 2012 | REVIEWED/REVISED | HA |
| 1. | JAN. 07, 2010 | REVIEWED/REVISED | HA |

REVISIONS

PROJECT NO: 100-300
SCALE: 1" = 500'
DATE: SEP. 27, 2007
DRAWING NO: S-1 SHEET 1 OF 1

MARTIN K. SPENCE
*Professional Engineer*

NJPE LICENSE NO. 39316
*NYPE LICENSE NO. 074043*

SPENCE ENGINEERING
EST 1995 CONSULTING & MUNICIPAL ENGINEERS
86 EAST ALLENDALE ROAD
SADDLE RIVER, NJ 07458
TEL. 201-934-0300 FAX 201-934-0320

DRAWING TITLE: OUTFALLS - PLAN AND LOCATIONS

PROJECT: NJDEP STORMWATER REGULATIONS

BOROUGH OF SADDLE RIVER, BERGEN COUNTY, NEW JERSEY